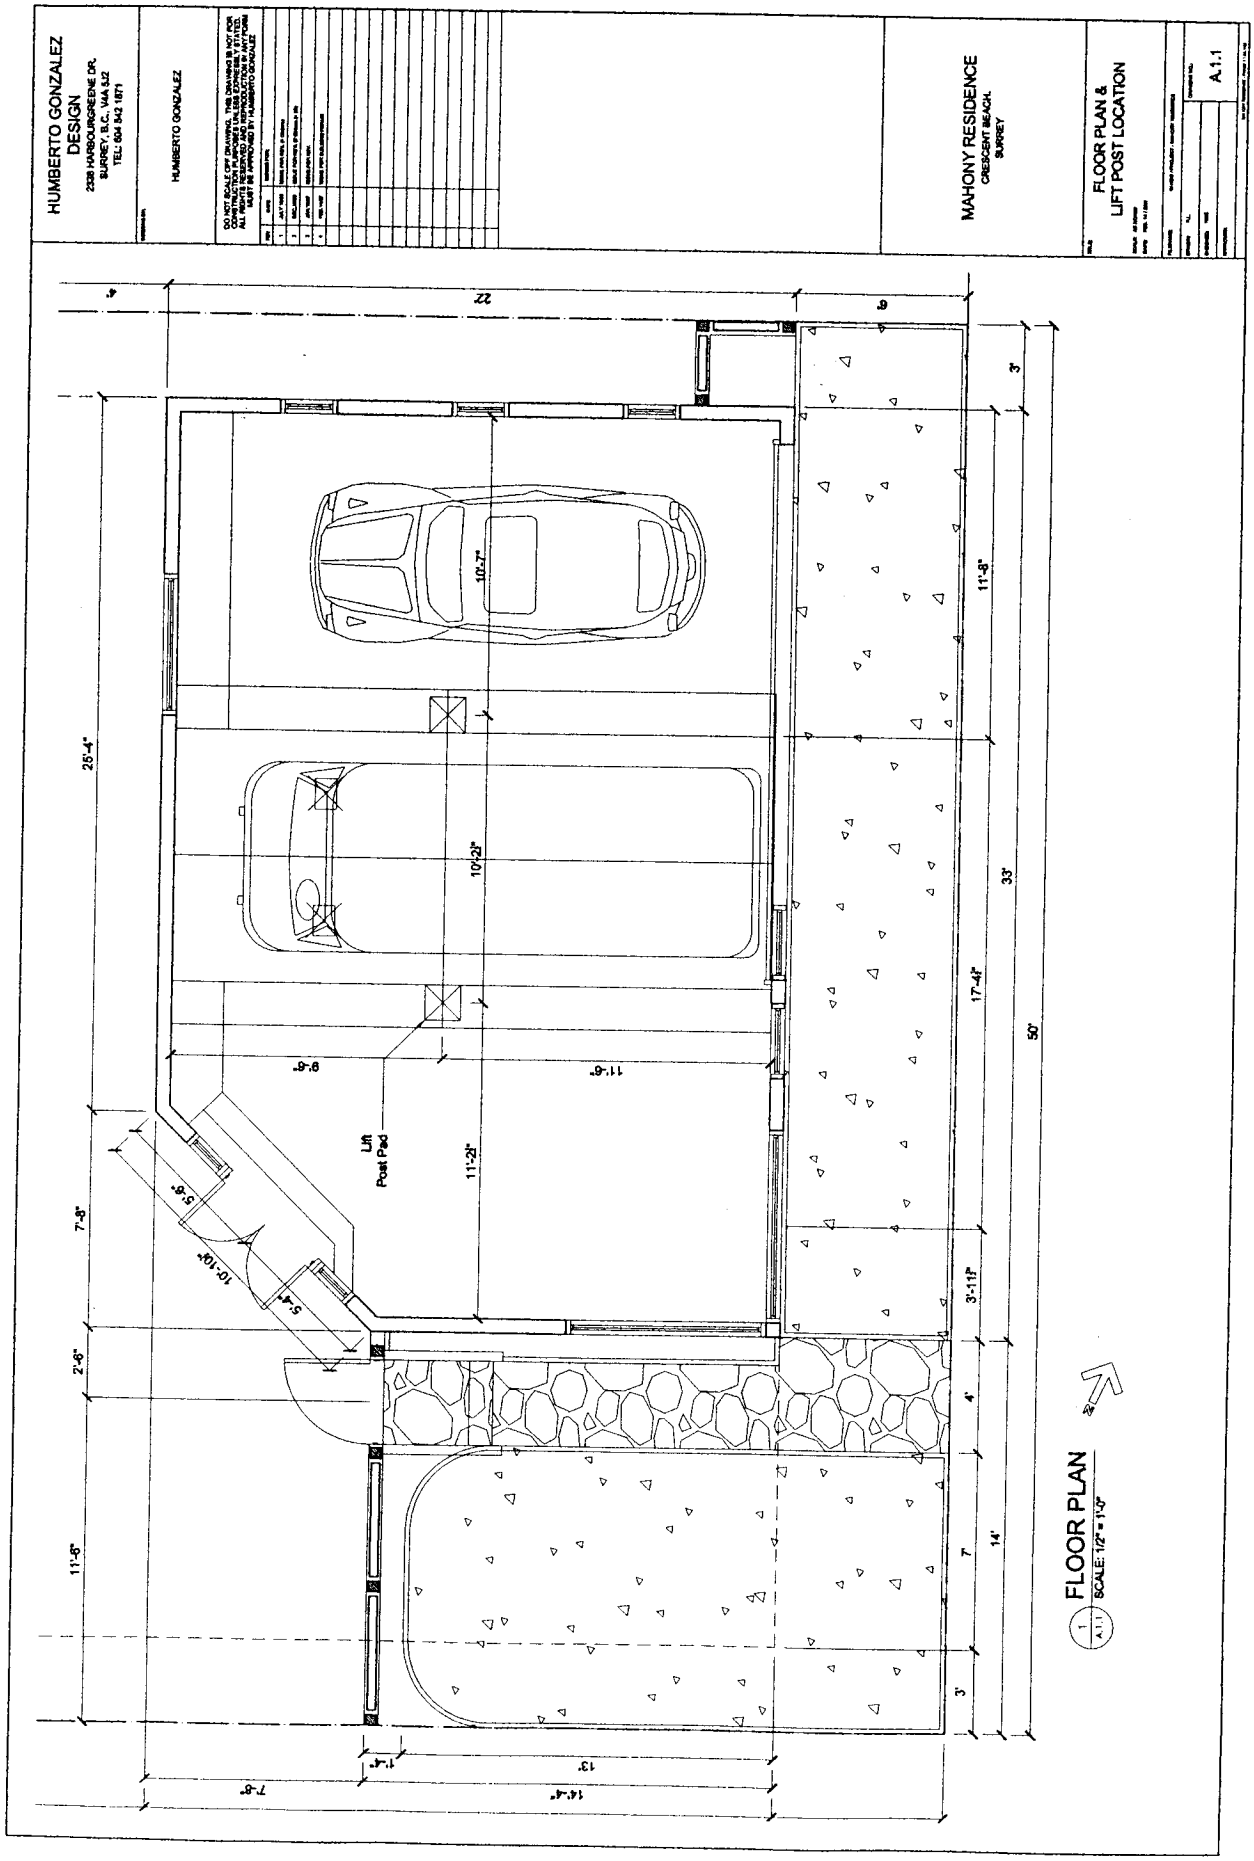
HUMBERTO GONZALEZ DESIGN
2328 HARBOURGREENE DR.
SURREY, B.C. V4A 5J2
TEL: 604 542 1871
HUMBERTO GONZALEZ
DO NOT SCALE OFF DRAWING. THIS DRAWING IS NOT FOR CONSTRUCTION UNTIL ISSUED FOR BUILDING PERMIT. ALL RIGHTS RESERVED. THIS DRAWING IS NOT TO BE REPRODUCED WITHOUT WRITTEN PERMISSION. MUST BE APPROVED BY HUMBERTO GONZALEZ
MAHONY RESIDENCE
CRESCENT BEACH,
SURREY
FLOOR PLAN &
LIFT POST LOCATION
A.1.1
Lift
Post Pad
10'-7"
10'-2½"
11'-2½"
9'-6"
11'-6"
26'-4"
7'-8"
2'-6"
11'-8"
5'-8"
10'-10½"
5'-4"
22
6"
3'
11'-8"
17'-4"
33'
50'
3'-11½"
4'
7'
14'
3'
1'-4"
13'
14'-4"
7'-6"
FLOOR PLAN
SCALE: 1/2" = 1'-0"