



BRITISH COLUMBIA LAND SURVEYOR'S CERTIFICATE
SHOWING BUILDING LOCATION AND ROOF MIDLINE ON
LOT 2, BLOCK 20, DISTRICT LOTS 52, 491, AND 231,
GROUP 2, NEW WESTMINSTER DISTRICT, PLAN 9044

CITY OF WHITE ROCK
SCALE: 1:250 (METRIC)

NOT SUITABLE FOR MORTGAGE PURPOSES

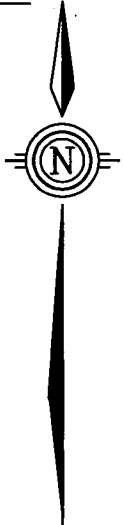

"This copy is provided from City of Surrey files pursuant to the
Copyright Act, Section 32.2(1). Permission is required from the
originator of the document for any additional copies."

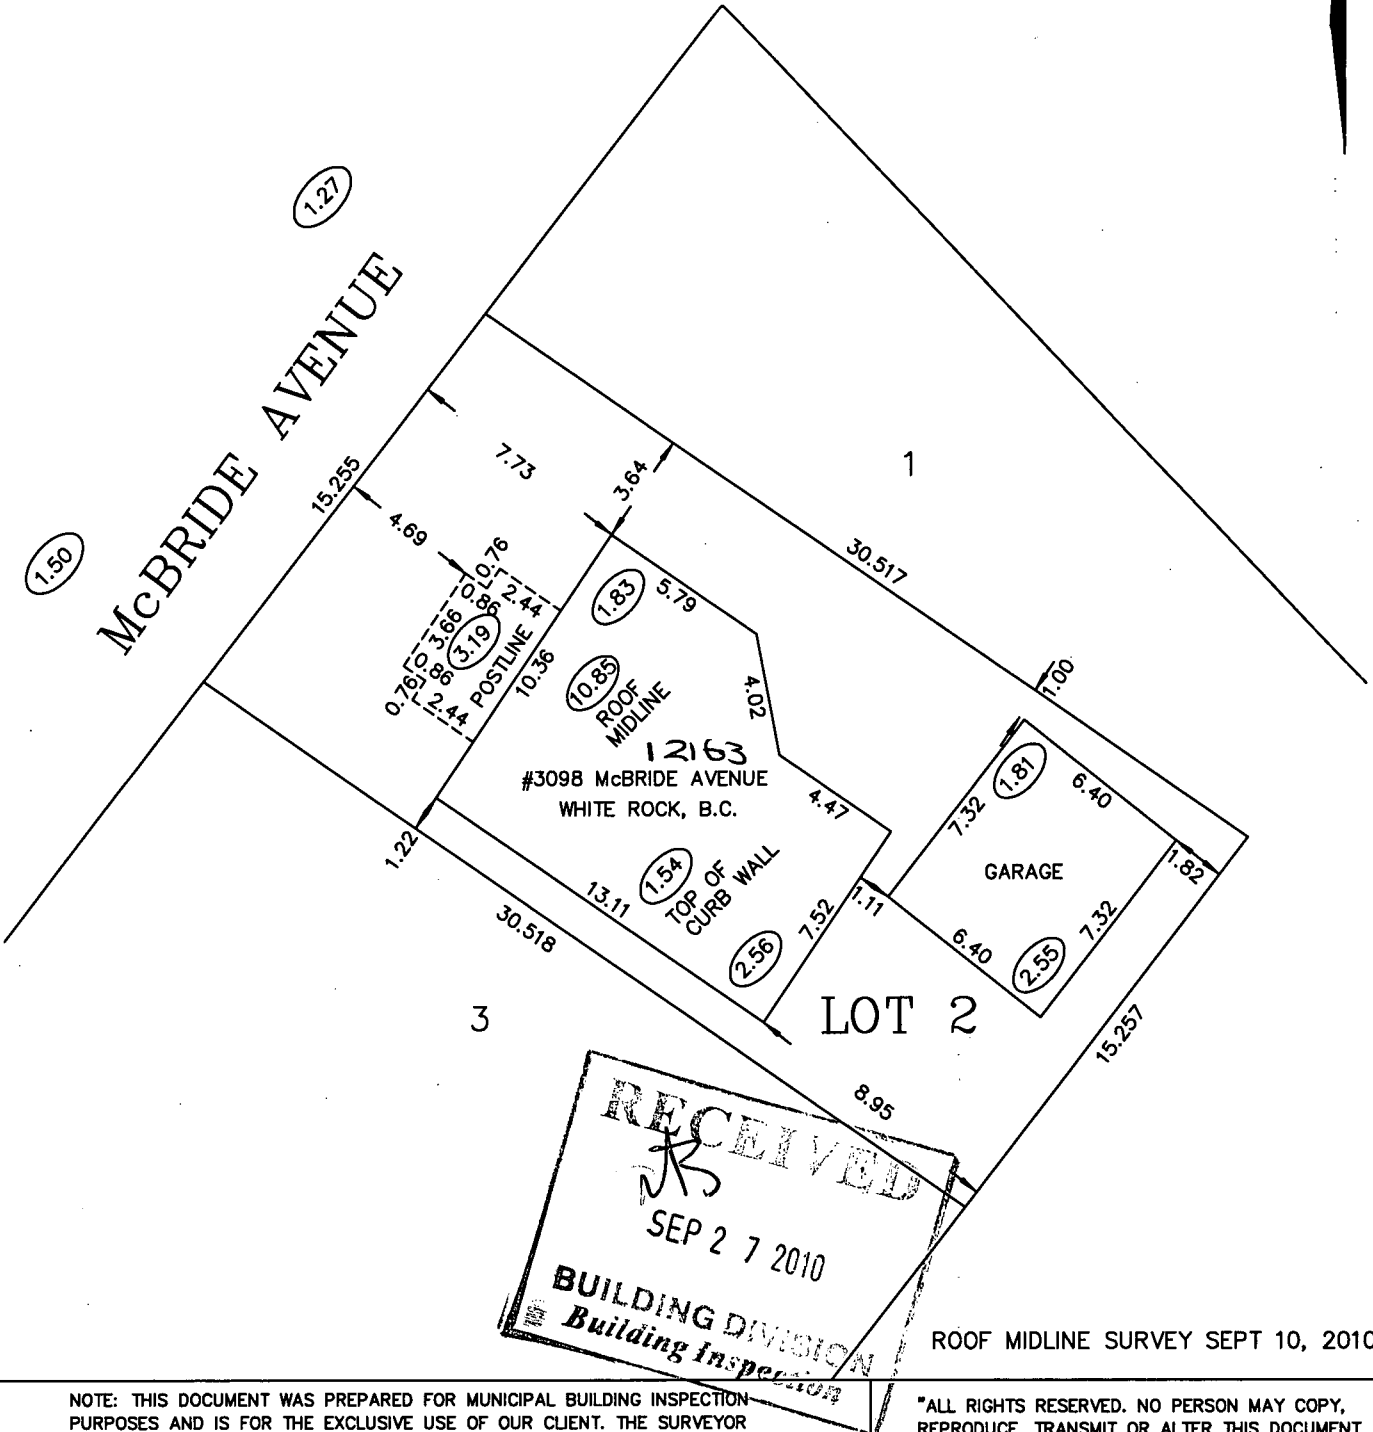

NOTE: THIS DOCUMENT WAS PREPARED FOR MUNICIPAL BUILDING INSPECTION PURPOSES AND IS FOR THE EXCLUSIVE USE OF OUR CLIENT. THE SURVEYOR ACCEPTS NO RESPONSIBILITY OR LIABILITY FOR ANY DAMAGES THAT MAY BE SUFFERED BY A THIRD PARTY AS A RESULT OF ANY DECISIONS MADE OR ACTIONS TAKEN BASED ON THIS DOCUMENT. THIS DOCUMENT SHOWS THE RELATIVE LOCATION OF THE SURVEYED STRUCTURES AND FEATURES WITH RESPECT TO THE REGISTERED BOUNDARIES OF THE LAND. THIS DOCUMENT IS NOT A BOUNDARY SURVEY AND MAY NOT BE USED TO DEFINE PROPERTY CORNERS OR PROPERTY LINES.

ELEVATIONS ARE GEODETIC, SHOWN IN METRES, AND ARE DERIVED FROM OCM #5494 = 2.173m (NAD83 C.S.R.S. 2005 DATUM) AND ARE TAKEN TO CENTERLINE OF ROAD AND TOP OF POUR STRIP.

BUILDING OFFSETS TO PROPERTY LINES ARE RADIAL OR PERPENDICULAR TO THE BOUNDARIES UNLESS SHOWN OTHERWISE.

"ALL RIGHTS RESERVED. NO PERSON MAY COPY, REPRODUCE, TRANSMIT OR ALTER THIS DOCUMENT AND NO PERSON MAY DISTRIBUTE OR STORE COPIES OF THIS DOCUMENT IN WHOLE OR IN PART."

THIS 14th DAY OF SEPTEMBER, 2010.


© WARREN E. BARNARD, B.C.L.S. 2010.

"THIS DOCUMENT IS NOT VALID UNLESS ORIGINALLY SIGNED AND SEALED."

WATSON & BARNARD, -B.C. LAND SURVEYORS

1524-56th STREET, DELTA, B.C. V4L 2A8 -TEL: 943-9433 -FAX: 943-0421

FOR THE EXCLUSIVE USE OF: S.22 (1)

FILE: 22817RF MAP: WHITE ROCK